WhisperRoom INC.™
SOUND ISOLATION ENCLOSURES

www.whisperroom.com
info@whisperroom.com
1-800-200-8168 (US)
or (865) 558-5364

MDL 102144 E
(8.5' X 12')
102144 S + IEP 102144

All 40" Standard and 35.5" IEP wall components are interchangeable:

- 40" Standard & 35.5" IEP solid wall
- 40" Standard & 35.5" IEP wall with window
- 40" Standard & 35.5" IEP wall with ventilation
- 40" Standard & 35.5" IEP wall with door

Enlarged view of corner seam seals

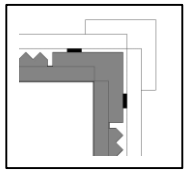

Top-Down represents typical configuration

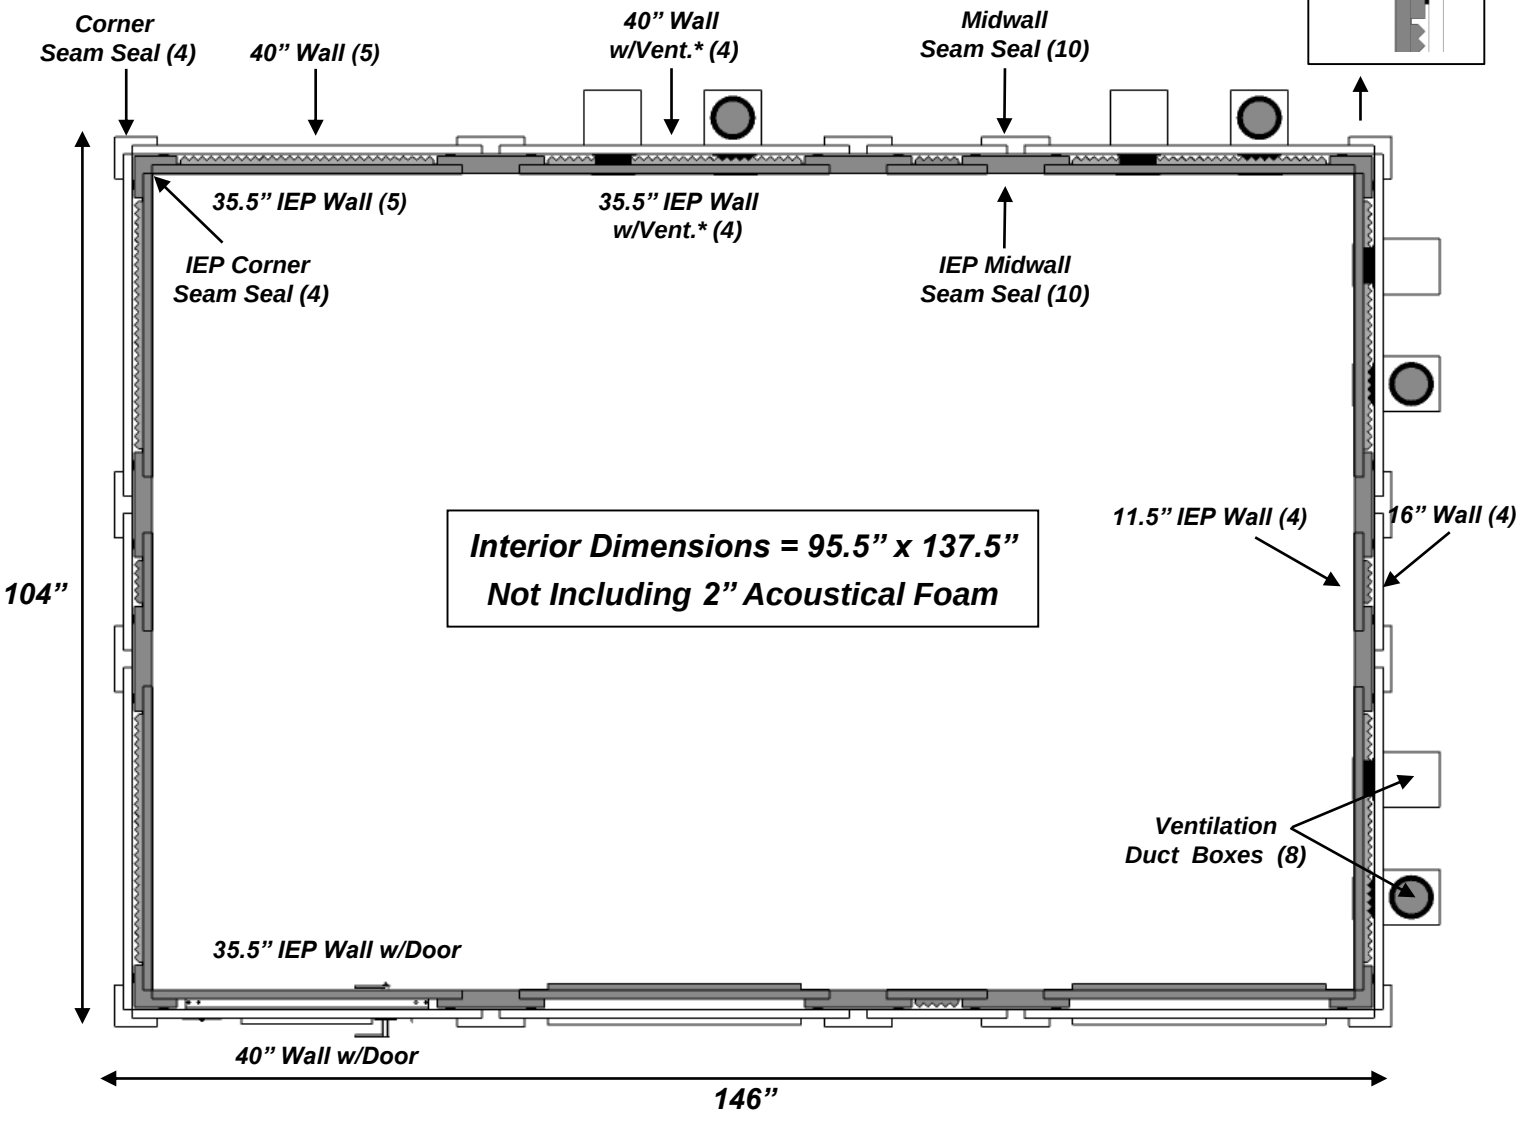

** Duct boxes protrude 5.5" past exterior dimensions. Diagram reflects S model with IEP (Isolation Enhancement Package) installed.*